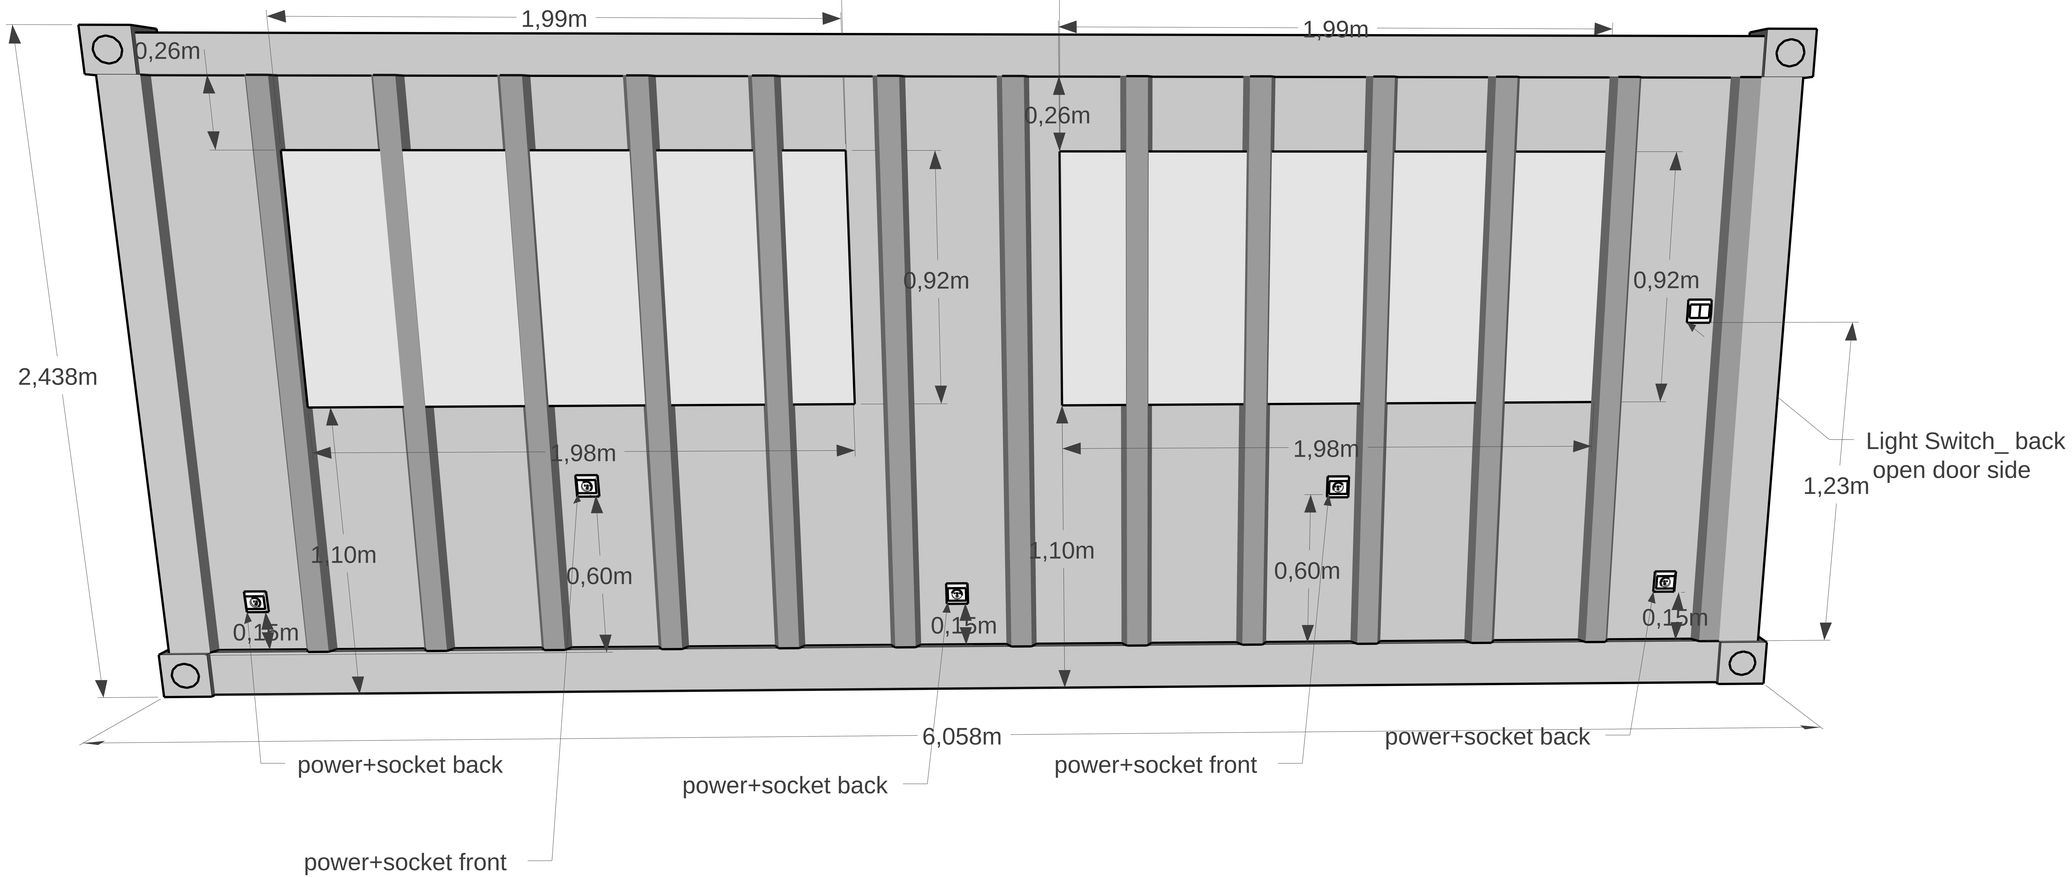
1,99m
1,99m
0,26m
0,26m
0,92m
0,92m
2,438m
1,98m
1,98m
1,10m
1,10m
0,60m
0,60m
0,15m
0,15m
0,15m
1,23m
Light Switch_ back
open door side
6,058m
power+socket back
power+socket back
power+socket front
power+socket back
power+socket front